SITE DATA	
SITE AREA	37 ACRES
DRIVEWAY AREA	0.44 ACRES
SOLAR PANELS	10,738
EXISTING ZONE	F

LANDOWNER DATA
FENCING USED – 5,670–FT/1.07–MILES NUMBER OF FENCE POSTS – 567
1–STRING TRACKERS – 45 2–STRING TRACKERS – 184

0 40 80 160

SCALE: 1"=80'

N

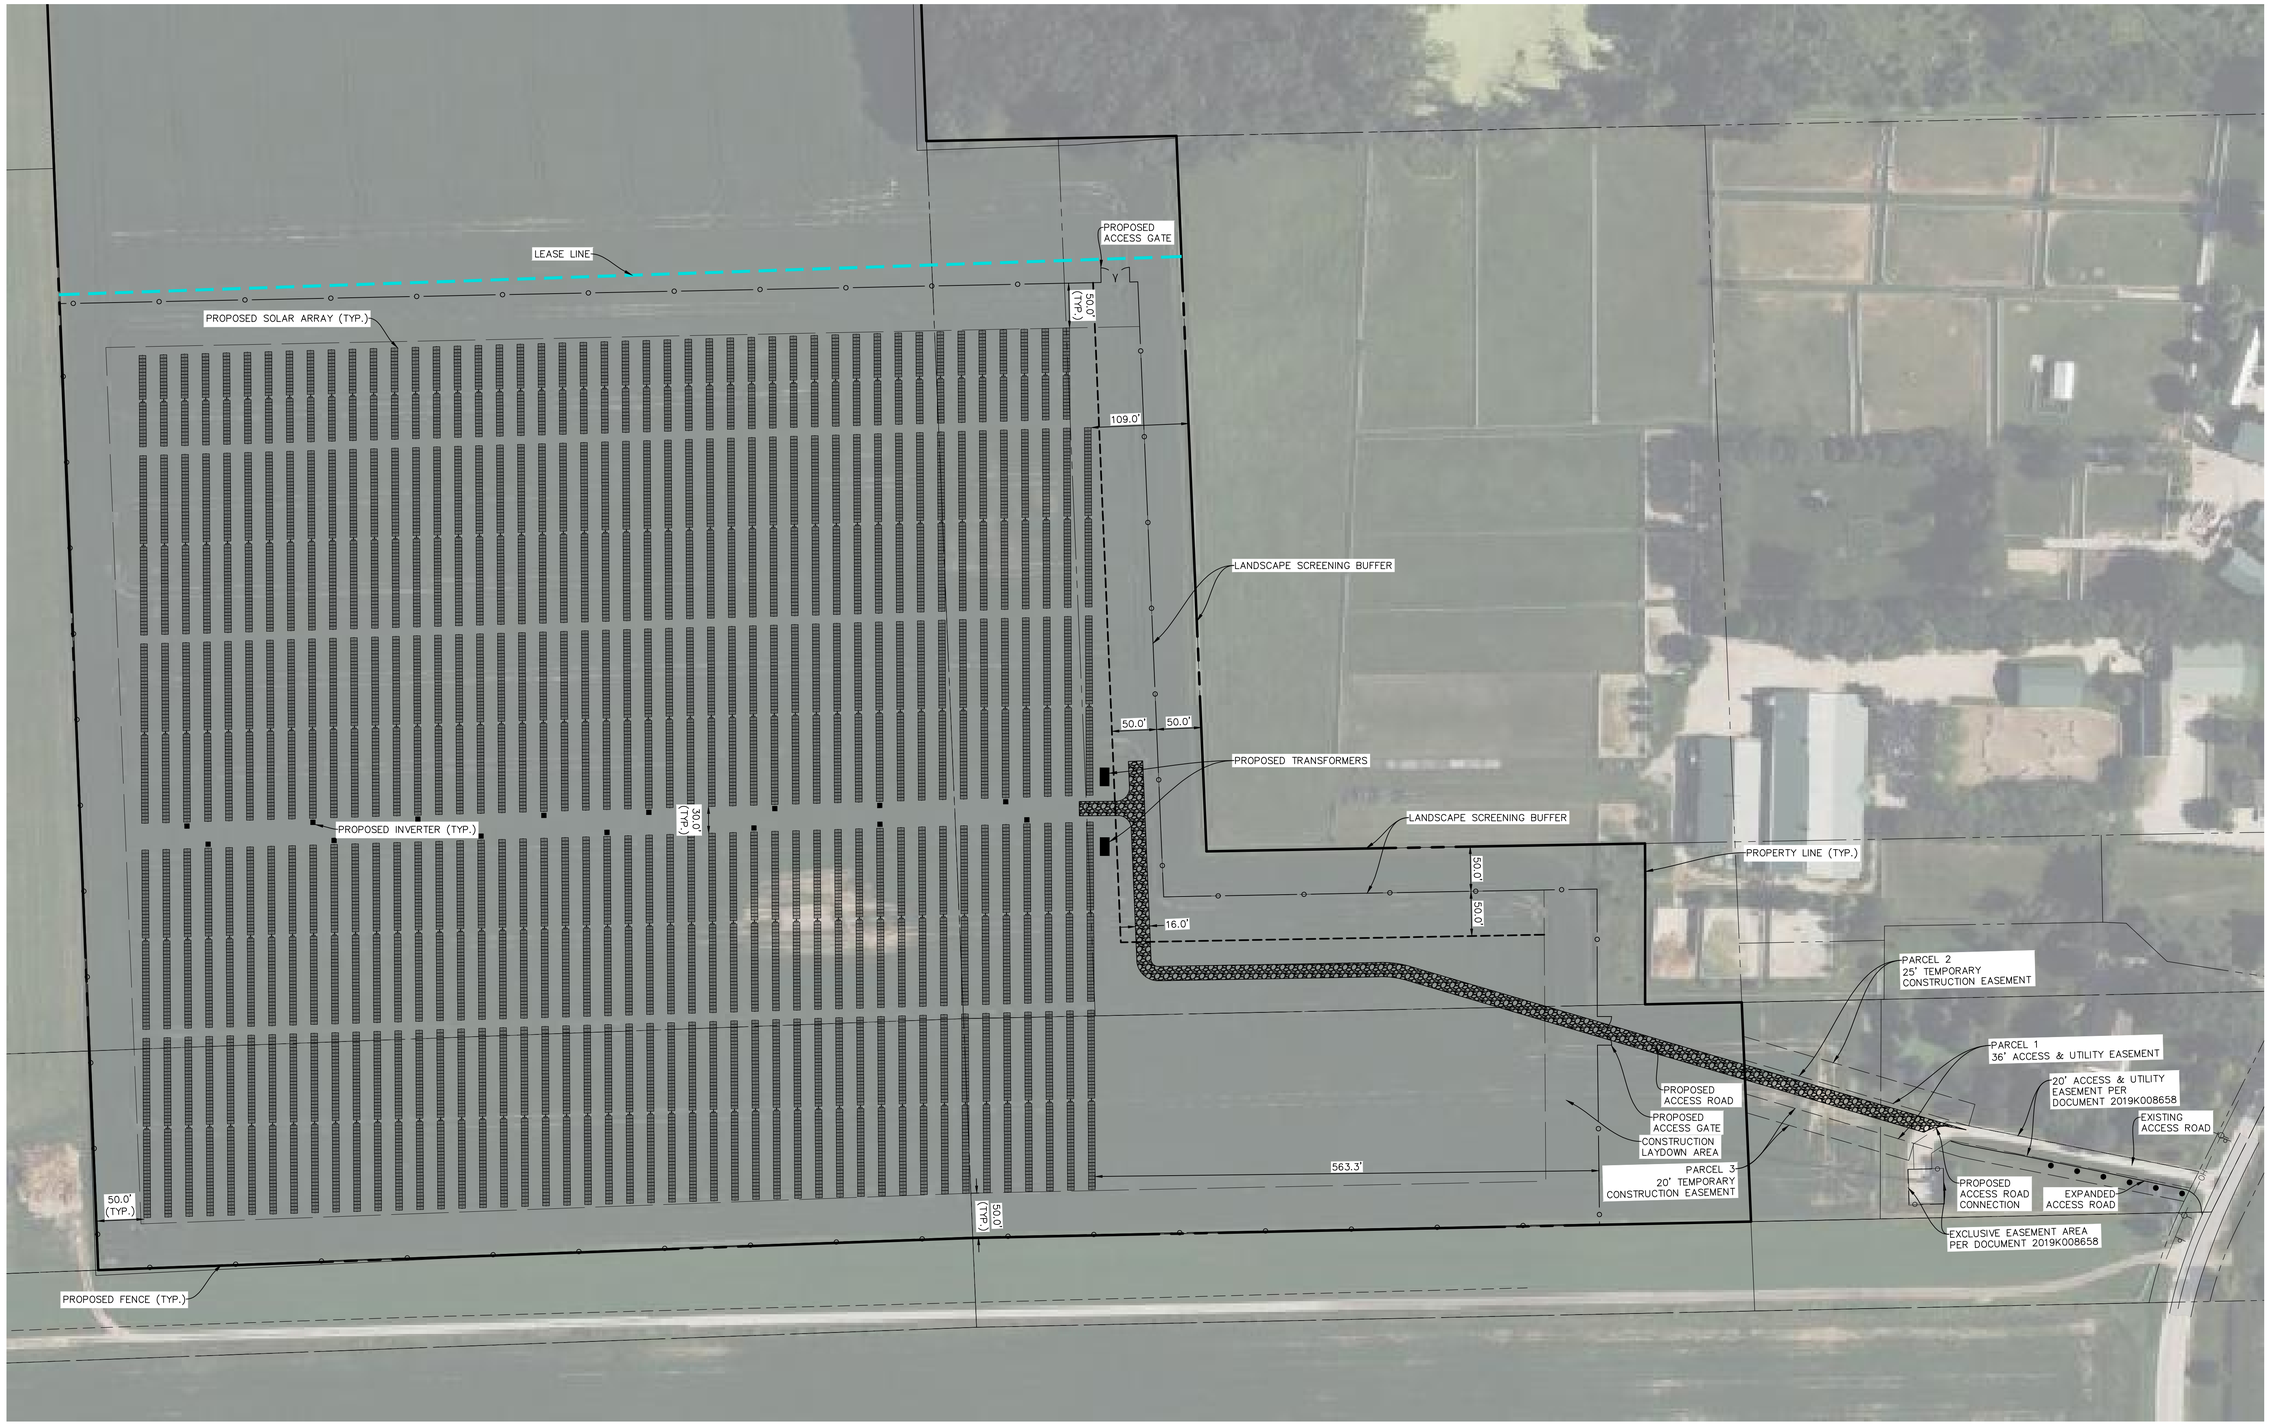

DATE	REVISIONS	DRAWN BY

Manhard CONSULTING™
1 East Wacker Drive, Suite 2700, Chicago, IL 60601
Civil Engineers • Surveyors • Water Resource Engineers • Water & Wastewater Engineers
Construction Managers • Environmental Scientists • Landscape Architects • Planners
PH 312.824.3801 FX 847.654.0095 manhard.com

NESLER ROAD SOLAR LLC

KANE COUNTY, ILLINOIS

SITE PLAN

PROJ. MGR.:	MJC
PROJ. ASSOC.:	MJC
DRAWN BY:	MJC
DATE:	01/18/24
SCALE:	1"=80'

SHEET

SP-1

LRL.ELIL01

© 2024 MANHARD CONSULTING, ALL RIGHTS RESERVED

January 18, 2024 08:35 Dwg Name: P:\Lrl\lil01\dwg\Eng\Preliminary\Exhibits\Eng\Site Plan Exhibit.dwg Updated By: MCallaghan