PLAT OF SURVEY

LEGAL DESCRIPTION

That part of the West Half of the Northeast 1/4 of Section 35, Township 42 North, Range 7 East of the Third Principal Meridian, lying Northerly of the Center Line of Big Timber Road (Except the East 280.00 feet), in the Township of Rutland, Kane County, Illinois.

By
JOHN D. REBIK & ASSOCIATES
Land and Construction Surveys
35 W 380 Miller Road
Dundee, Illinois 60118 (847) 428-3456

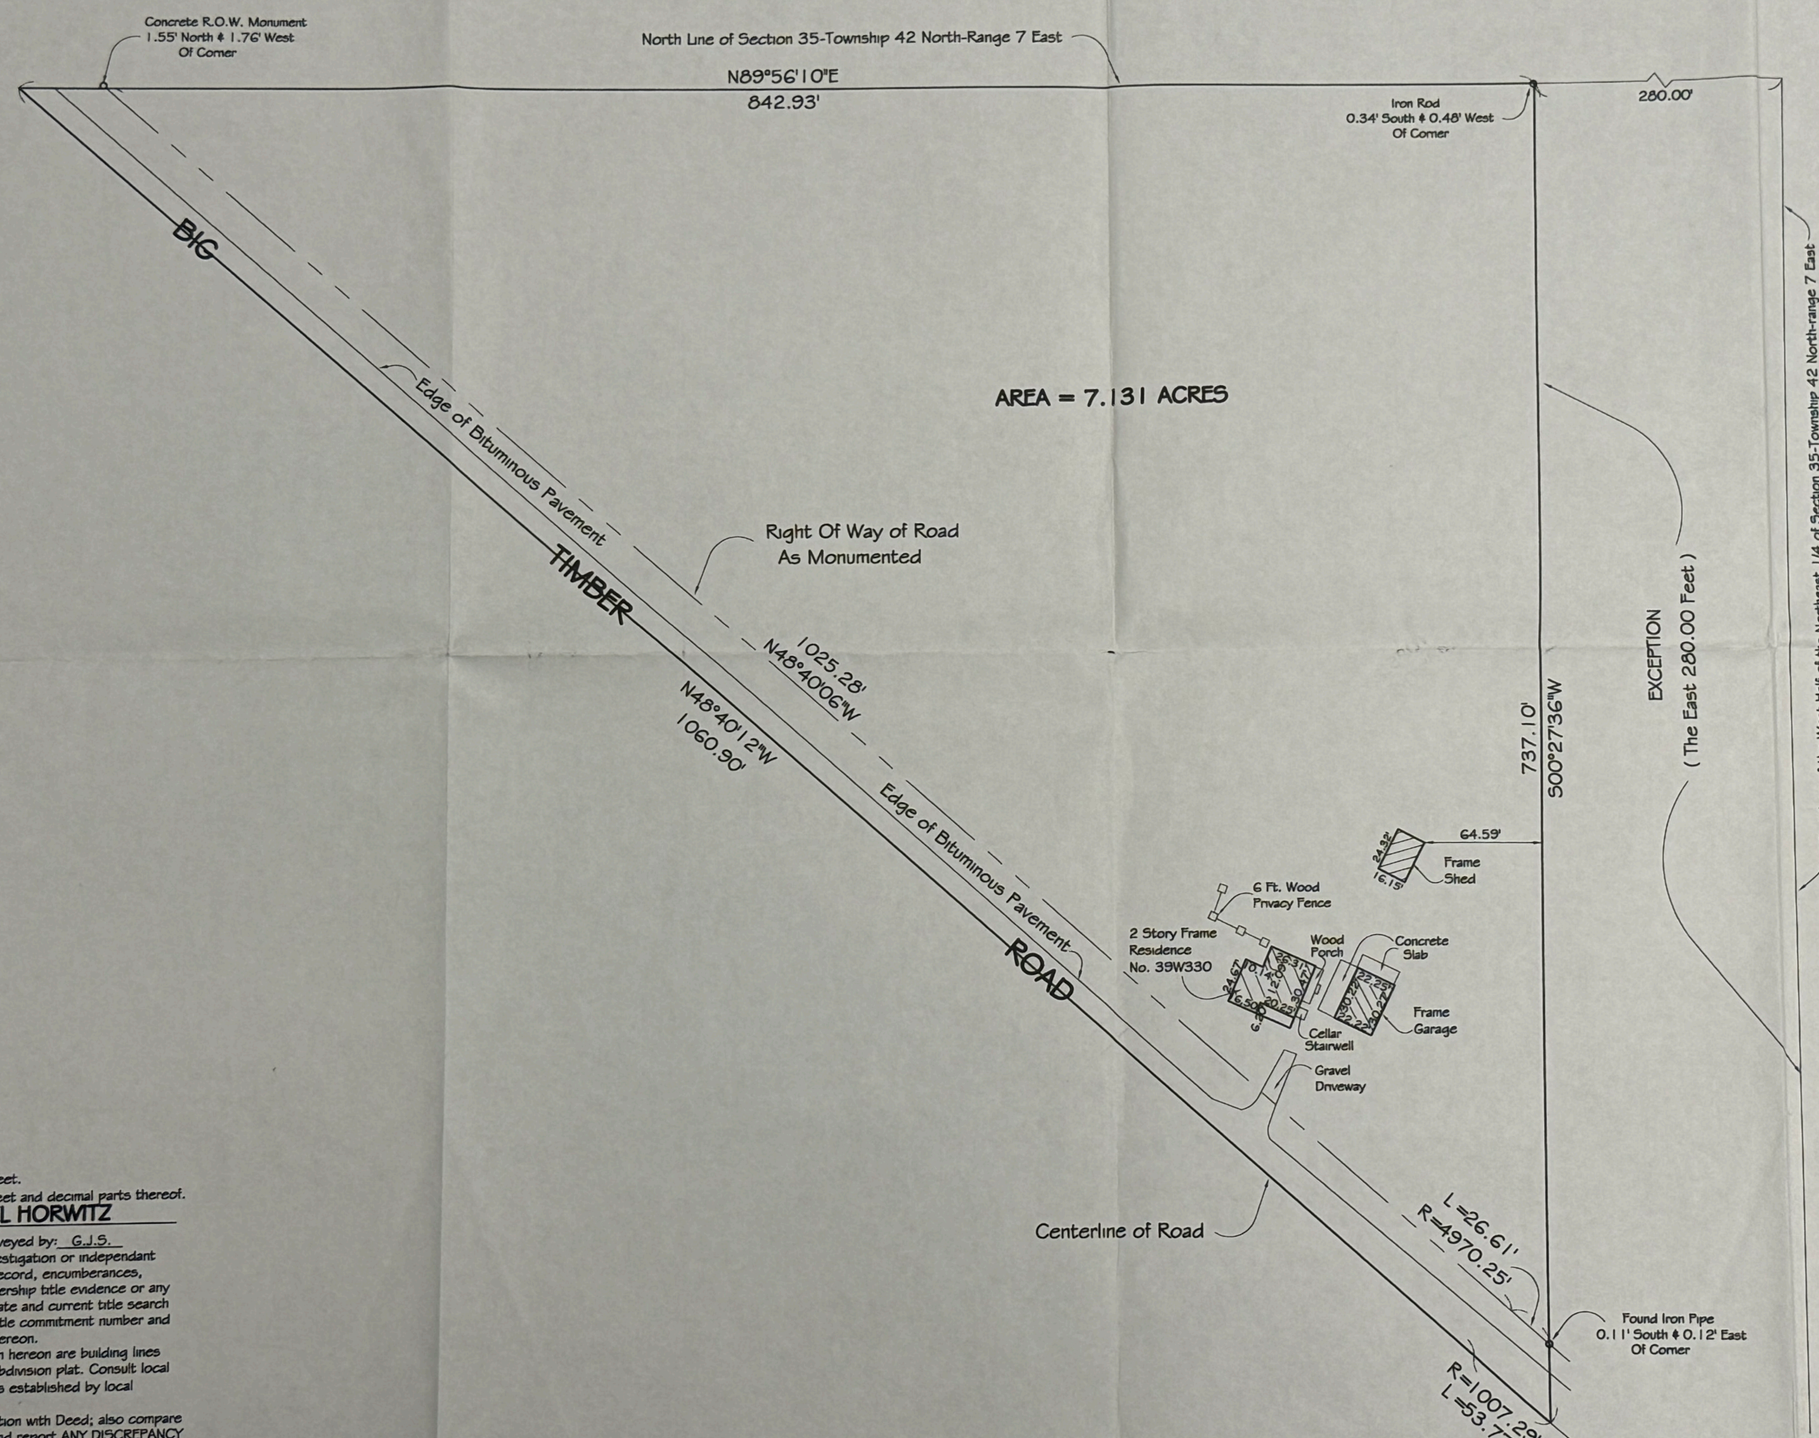

Scale: 1 inch equals 40 feet.
Distances are marked in feet and decimal parts thereof.
Ordered by: MICHAEL HORWITZ

Checked by: J.D.R. Surveyed by: G.J.S.
Surveyor has made no investigation or independant search for easements of record, encumberances, restrictive covenants, ownership title evidence or any other facts which an accurate and current title search may disclose, unless the title commitment number and effective date are shown hereon.
Building lines, if any, shown hereon are building lines shown on the recorded subdivision plat. Consult local authorities for building lines established by local ordinances.
Please check legal description with Deed; also compare all points before building and report ANY DISCREPANCY IMMEDIATELY.

ORDER NO 09-3763

STATE OF ILLINOIS
COUNTY OF KANE } S.S. August 14, 2009.

This Professional Service conforms to the current Illinois Minimum Standards of Practice applicable to Boundary Surveys.

The location and/or existence of utility service lines to the property surveyed are not shown.

This is to certify that I have surveyed the above described property according to the Official Record, and the above plat correctly represents said survey.

JOHN D. REBIK 2429 PROFESSIONAL LAND SURVEYOR STATE OF ILLINOIS DUNDEE, IL

by _____
Illinois Professional Land Surveyor No. 2429
(License Expires November 30, 2010)